DESIGNERS RISK ASSESSMENT (CDM)

This drawing is issued for Preliminary discussion and Designer's Risk Assessments are still to be prepared. ☒

Designer's Risk Assessments have been prepared based on the information shown on this drawing and these will be contained within the Project Health & Safety file.. ☐

PLEASE INFORM THE ARCHITECT IF YOU HAVE DIFFICULTIES READING ANY NOTES OR DIMENSIONS ON THIS DRAWING.

Do not scale from this drawing and work only from figured dimensions. Read this drawing with all other architect's and consultants' drawings and specifications and report any errors or omissions to the architect. Copyright for this drawing and its content belongs to MMA Design Ltd.

FRONT ELEVATION

SIDE ELEVATION

REAR ELEVATION

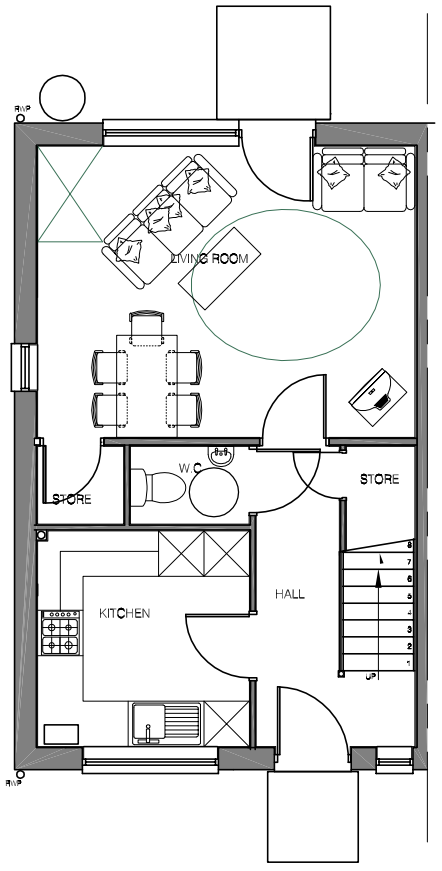


GROUND FLOOR PLAN

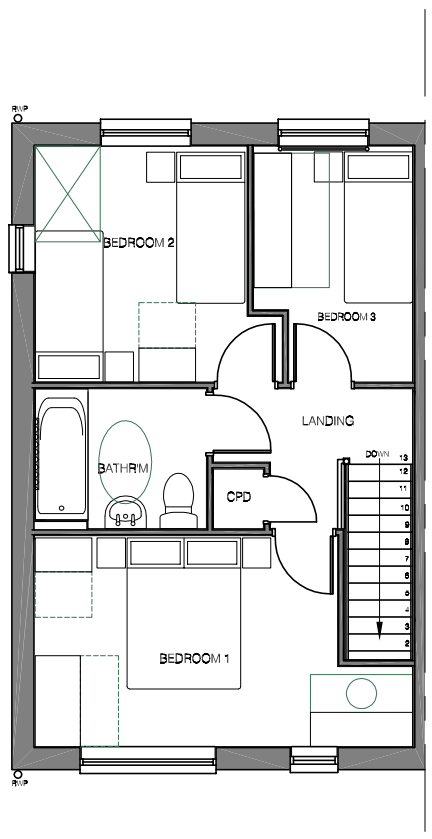


FIRST FLOOR PLAN

| REV. | DESCRIPTION | DATE | BY | CHK'D |
|---|---|---|---|---|
| A | ROOF PITCH AND CILL DETAILS AMENDED | 11-12-8 | PK | PK |

Peveril Homes
Beech Lawn, Green Lane Belper,
Derby DE56 1BY
tel: (01773) 880550
fax: (01773) 880551 e-mail: general@peverilhomes.co.uk

DESIGN DRAWING

MAIN STREET
BALDERTON

| TITLE | DRAWN BY | DATE |
|---|---|---|
| HOUSETYPE 3BSDS<br>SCHEME DESIGN | PK | JULY-08 |
| | CHECKED BY PK | SCALE 1:100 |
| JOB NO | | REV. A |

MMA Design Ltd
70 Friargate . Derby . DE1 1FP

Tel. 01332 362005
Fax. 01332 362016

info@matthewmontague.co.uk
www.matthewmontague.co.uk

MATTHEW MONTAGUE
ARCHITECTS