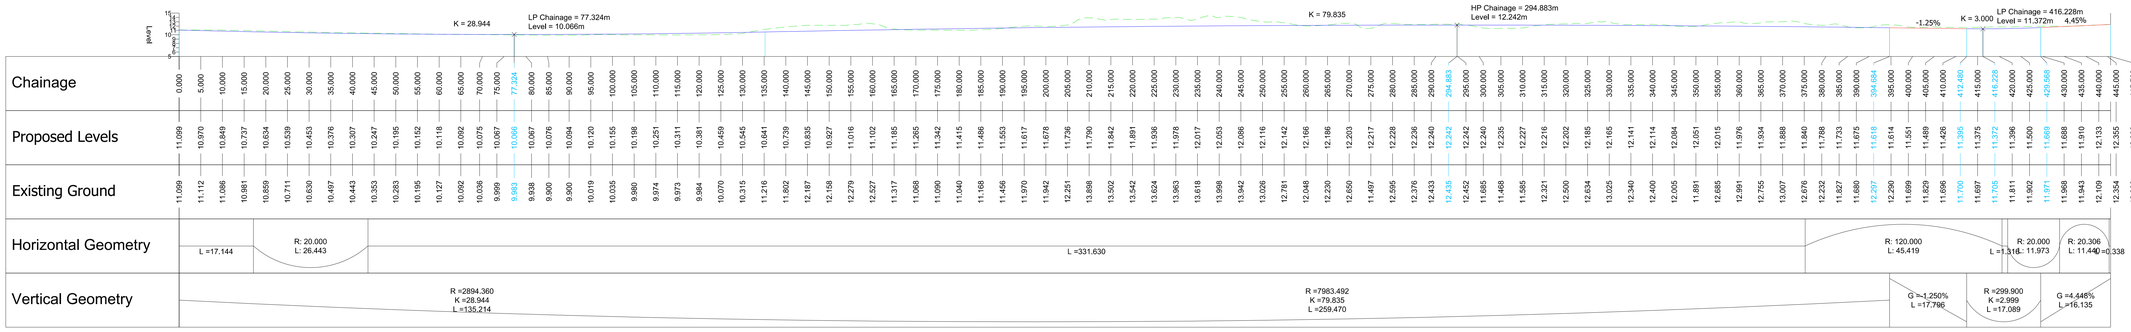

ALIGNMENT - TEMPORARY ROAD - LONGSECTION
SCALE: H 1:500,V 1:500. DATUM: 5.000

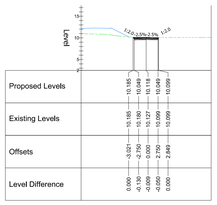

Alignment - Temporary Road - CH 60.000 (28)

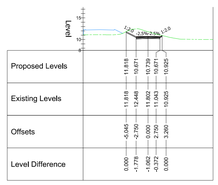

Alignment - Temporary Road - CH 140.000 (32)

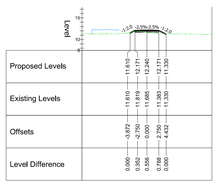

Alignment - Temporary Road - CH 300.000 (40)

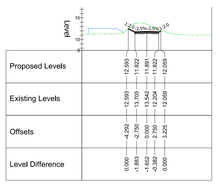

Alignment - Temporary Road - CH 220.000 (36)

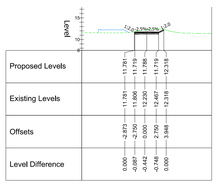

Alignment - Temporary Road - CH 380.000 (44)

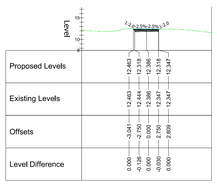

Alignment - Temporary Road - CH 445.703

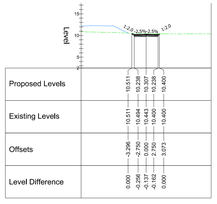

Alignment - Temporary Road - CH 40.000 (27)

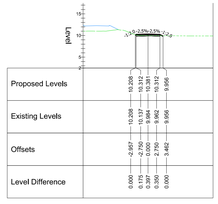

Alignment - Temporary Road - CH 120.000 (31)

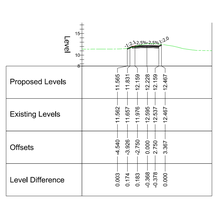

Alignment - Temporary Road - CH 280.000 (39)

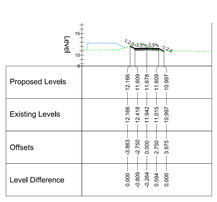

Alignment - Temporary Road - CH 200.000 (35)

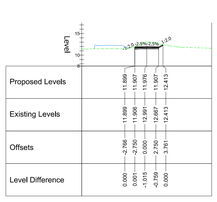

Alignment - Temporary Road - CH 360.000 (43)

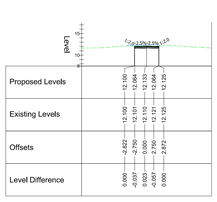

Alignment - Temporary Road - CH 440.000 (47)

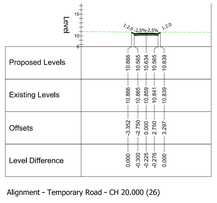

Alignment - Temporary Road - CH 20.000 (26)

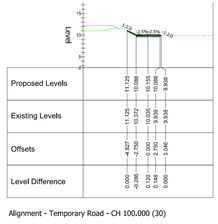

Alignment - Temporary Road - CH 100.000 (30)

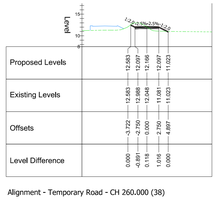

Alignment - Temporary Road - CH 260.000 (38)

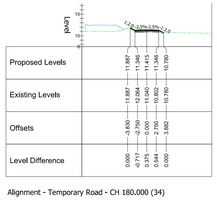

Alignment - Temporary Road - CH 180.000 (34)

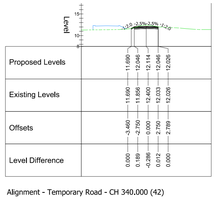

Alignment - Temporary Road - CH 340.000 (42)

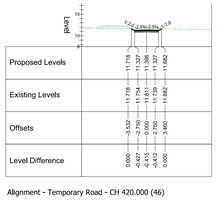

Alignment - Temporary Road - CH 420.000 (46)

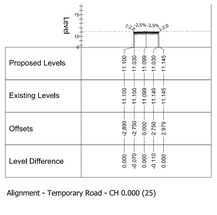

Alignment - Temporary Road - CH 0.000 (25)

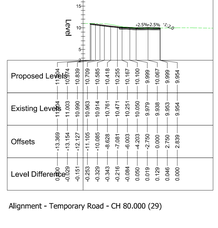

Alignment - Temporary Road - CH 80.000 (29)

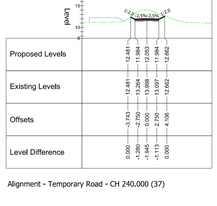

Alignment - Temporary Road - CH 240.000 (37)

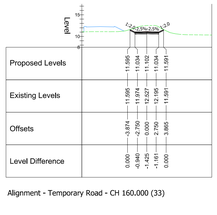

Alignment - Temporary Road - CH 160.000 (33)

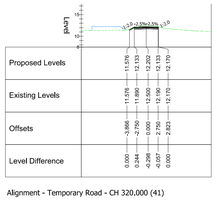

Alignment - Temporary Road - CH 320.000 (41)

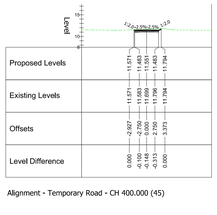

Alignment - Temporary Road - CH 400.000 (45)

NOTES - GENERAL

1. All dimensions in metres unless stated otherwise.
2. Refer to drawing SK251 for section locations.

KEY - GEOMETRY

- Proposed Ground
- Existing Ground
- 0.000 Horizontal geometry point level
- 0.000 Vertical geometry point level

PRELIMINARY ISSUE

Rev	Description	Date	Drn / Chk / App
P01	PRELIMINARY FIRST ISSUE	24.06.2022	IH / MR / PC

Document Control

Issuing Office

Tetra Tech Leicester
Executive Park, Avalon Way, Anstey, Leicester, United Kingdom, LE7 7GR
Tel: +44 (0)11 6234 8000
www.tetratecheurope.com

TETRA TECH

Client

NEWARK AND SHERWOOD DISTRICT COUNCIL

NEWARK & SHERWOOD DISTRICT COUNCIL

Project Name

TOLNEY LANE FAS

Sheet Title

TEMPORARY HIGHWAY WORKS
LONG SECTIONS & CROSS SECTIONS

TTE Project Number	Drawn By	Date	Checked By	Date	Approved By	Date	Scale @ A0	Suitability
784-B039140	IH	Jun '22	MR	Jun '22	PC	Jun '22	As Shown	S0

Client Project Number	Originator	Volume/System	Level/Location	Type/Code	Role	Number	Revision
B039140	- TTE	- 00XX -	ZZ	- DR	- CH	- SK351	P01

© Copyright Tetra Tech

TTE_MT_v1