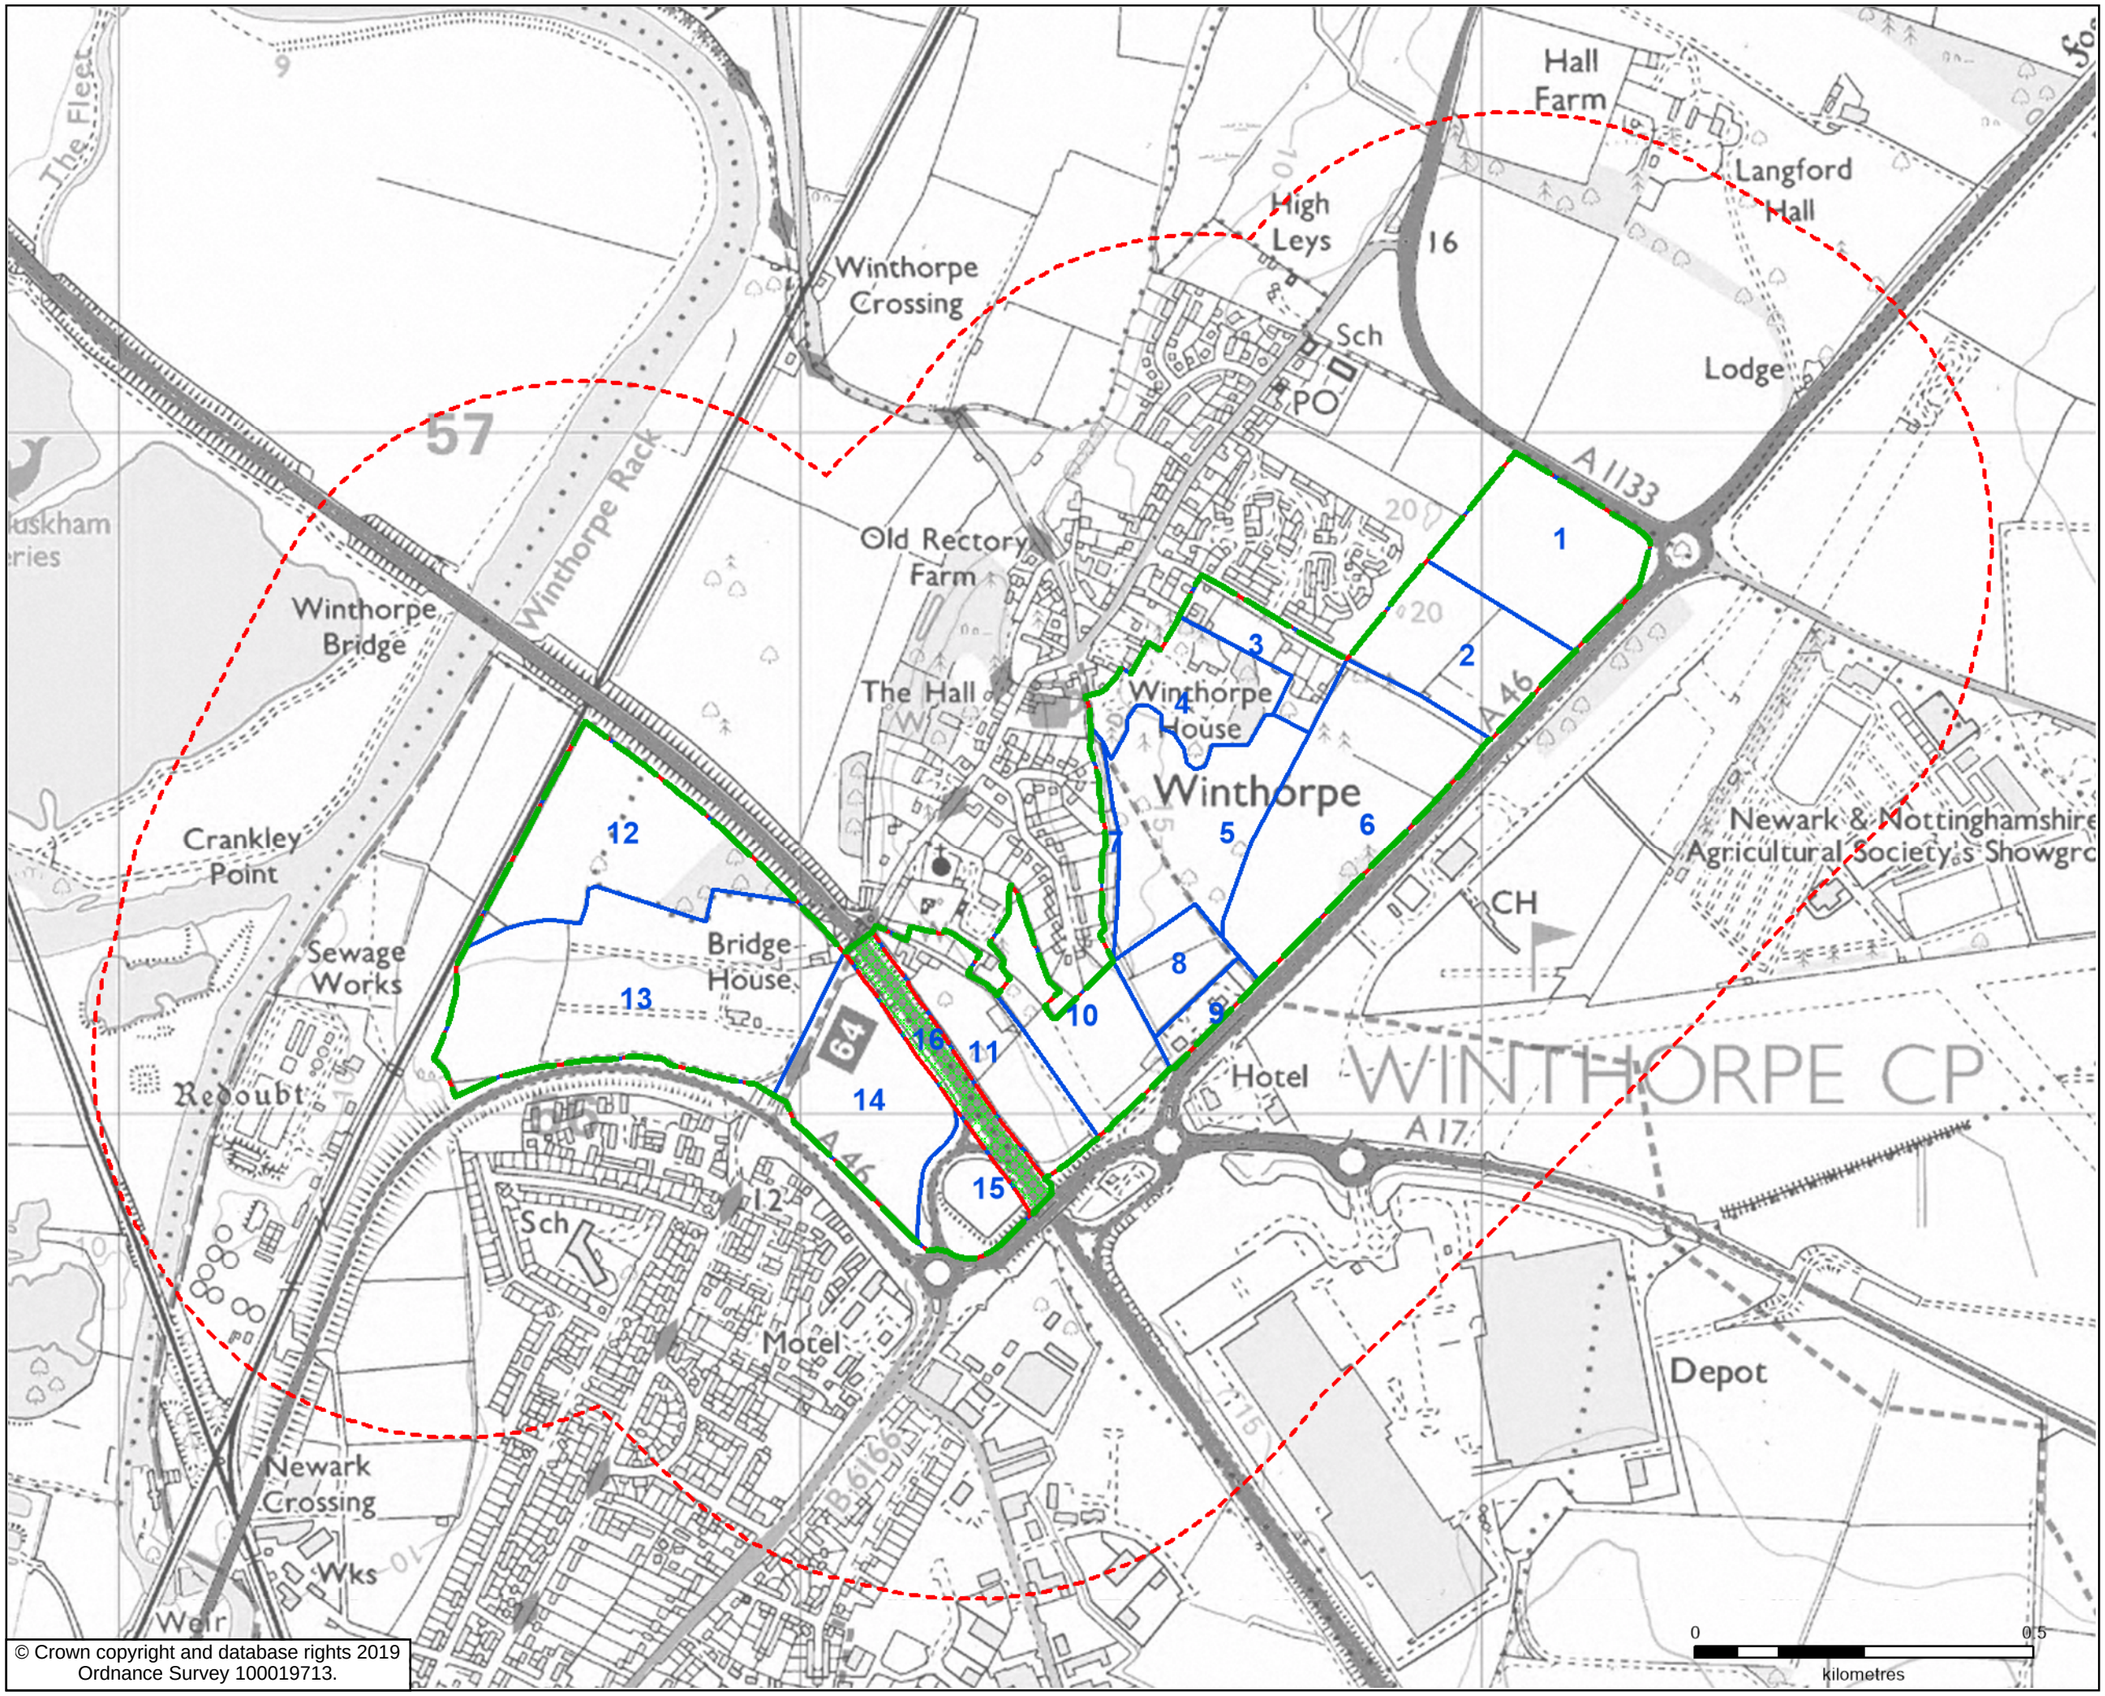

© Crown copyright and database rights 2019 Ordnance Survey 100019713.

Rev Status	Description	Drawn	Chkd	Auth	Date
A	Proposed boundary changed	BC	HJ	CG	08/19

Project

Newark Open Break Review

Property No. | Project No.

Title

Newark - Winthorpe Open Break Proposed Boundary

Scale	Drawn	Date
As shown	BC	30/07/19
	Chkd: HJ	Date: 30/07/19
	Auth: CG	Traced

Drawing No. HW21033/31 | Rev A

via in partnership with Nottinghamshire County Council
www.viaem.co.uk Tel 01623 873873
Bilsthorpe Depot, Bilsthorpe Business Park
Bilsthorpe Nottinghamshire NG22 8ST

© Via East Midlands Limited, Registered in England no.09903246

A3